FilmL.A., Inc.
6255 W Sunset Blvd, 12th Floor
Hollywood, CA 90028
t: (213)977-8600 - f: (213)977-8601
www.filmla.com

Summary Information

Permit No: F00148352-B **Type of Permit:** FILMING **Release Date:** 02/26/2019

Production Company HORIZON SCRIPTED TELEVISION

Insured Company Name HORIZON SCRIPTED TELEVISION
Contact Phone No. 1 818-954-7730
Contact Phone No. 2
Fax
Address 4000 WARNER BLVD
BURBANK, California 91522

Production Title YOU SEASON 2

Type of Production TV Sitcom

Producer Ann Kindberg

Director Kevin Sullivan

1st AD Laura Sylvester

Production Manager Pat Chapman

FilmL.A. Coordinator Tara Kramer

Location Manager Richard Dipatri
Primary Phone Mobile - 323-854-6934
Secondary Phone

Location Assistant n.a n.a
Primary Phone Mobile - 323-854-6934
Secondary Phone

Fees

Posting 300	$345.00
Posting 600	$138.00
Posting 1200	$276.00
Posting 1800	$414.00
Posting Max	$897.00
Notification Charge	$680.00
LA CITY LANE AND STREET CLOSURE FEE	$936.00
FILMLA NON-REFUNDABLE FILM PERMIT RIDER FEE	$109.00
LA CITY FIRE SAFETY OFFICER	$1,785.00
FILMLA MONITOR FEES	$512.00
FILMLA MONITOR FEES OVERTIME	$768.00
FILMLA MONITOR FEES - DOUBLE TIME	$384.00

Total Permit Fee $7,244.00

Number of Locations 5

NOT A PERMIT

FilmL.A., Inc.
6255 W Sunset Blvd, 12th Floor
Hollywood, CA 90028
t: (213)977-8600 - f: (213)977-8601
www.filmla.com

Summary Information — Location

Permit Number	F00148352-B	**Location Manager**	Richard Dipatri
Production Company	HORIZON SCRIPTED TELEVISION	Primary Phone	Mobile - 323-854-6934
Insured Company	HORIZON SCRIPTED TELEVISION	Secondary Phone	
Production Title	YOU SEASON 2		

Location Address 1855 Industrial St, Los Angeles, CA, 90021

Location Name TOY FACTORY LOFTS

Location Type Loft

Prep Dates 2/26/2019 - 2/27/2019 03:00 - 11:00 2 days

Film Dates 2/27/2019 - 2/27/2019 08:00 - 15:00 1 day

Strike Dates 2/27/2019 - 2/27/2019 15:00 - 22:00

Open or Closed to the Public Closed

Generic Conditions

*Certain service and personnel fees required by jurisdictional agencies are not collected by FilmL.A. Any such fees must be paid directly to the appropriate agency, and a separate invoice will be provided to the permittee.
Community Survey Required
Must comply with attached conditions
Must Maintain 5' Clearance on Sidewalks/Walkways
Must maintain local/emergency access
No cast or crew parking on area streets
No crossovers allowed on street without prior approval.
No interference with merchant activity.
Number of uniformed officers listed on the permit is a minimum requirement.
Permittee remains responsible for deploying a sufficient number of uniformed officers to provide traffic and crowd control to ensure the safety of the film crew and the public.
Traffic control must be done in accordance w/MUTCD
Traffic Officers Required
Uniformed officers shall have a copy of the film permit in their possession and are required to confirm that all traffic control signage devices are in place.

Please see attached documents
Mateo btwn Conway & Industrial WS Curb - Horizon Scripted.pdf
Arts District Guidelines Revised April 29 2009.pdf

Equipment on Location

Type	Quantity
5 or 10 ton trucks	5
Cast/Crew	75

Personnel on Location

Type	Quantity
Cast	5
Crew	85

NOT A PERMIT

FilmL.A., Inc.
6255 W Sunset Blvd, 12th Floor
Hollywood, CA 90028
t: (213)977-8600 - f: (213)977-8601
www.filmla.com

Summary Information — Location

Permit Number F00148352-B
Production Company HORIZON SCRIPTED TELEVISION
Insured Company HORIZON SCRIPTED TELEVISION
Production Title YOU SEASON 2

Location Manager Richard Dipatri
Primary Phone Mobile - 323-854-6934
Secondary Phone

vehicles	
Catering Truck	1
Cube Trucks	3
Generator	1
Honey Wagons	1
Picture vehicles	5
Semi Trucks	5
Stakebed Trucks	5
Vans	4

Extras	10
Off-Duty/Retired LAPD Officer(s)	2

Filming Activities Atmospheric Smoke Effects; Camera on sticks; Drive ups & away; Equipment on sidewalk, in curb lane & across street; Intermittent pedestrian control; Intermittent traffic control - 2 minutes standard; Wetdown; ACTOR FLEES FROM RESTAURANT AND RUNS WEST BOUND ON INDUSTRIAL, CAB PICTURE CAR; CAB PICTURE CAR, REVERSE TRAFFIC, PARK EAST BOUND, MAKE IT TWO WAY TRAFFIC WITH ITC AND POLICE OFFICERS, GRIP TRIX (RICKSHAW) BG ON BIKES,;

Jurisdiction **Political:** Los Angeles City - Council District 14 **Police:** Los Angeles Police Department **Fire:** Los Angeles City

Thomas Guide **Page:** 634 **Grid:** H6

Approvals

LOS ANGELES CITY POLICE DEPARTMENT	Gabriel Martinez
FILML.A. CLOSURES	Yulizza Ramirez
LOS ANGELES CITY DEPARTMENT OF PUBLIC WORKS	Vanessa Martin
LOS ANGELES CITY FIRE DEPARTMENT - FILM UNIT	Kanisha Leonard

Coordinator Note UFSO REQUIRED 2/27, 0800- 1500 HRS.

Parking

Base Camp Location Type : Filming Location	**Crew Parking** Location Type : Other Location	647 Mateo St, Los Angeles, CA, 90021

Posting "No Parking" signs B/S OF INDUSTRIAL ST., FROM MATEO TO MILL ST.
S/S OF MILL ST, FROM INDUSTRIAL ST TO 7TH ST

Approximate Footage 1501 - 1800 **Log Number** 233192

NOT A PERMIT

FilmL.A., Inc.
6255 W Sunset Blvd, 12th Floor
Hollywood, CA 90028
t: (213)977-8600 - f: (213)977-8601
www.filmla.com

Summary Information — Location

Permit Number	F00148352-B	**Location Manager**	Richard Dipatri
Production Company	HORIZON SCRIPTED TELEVISION	Primary Phone	Mobile - 323-854-6934
Insured Company	HORIZON SCRIPTED TELEVISION	Secondary Phone	
Production Title	YOU SEASON 2		

Date(s) 2/27/2019 to 2/27/2019 **Time(s)** 07:00 to 19:00

Lane / Full Closure CURB LANE CLOSURE - W/S MATEO FROM INDUSTRIAL TO CONWAY PL FOR A CONDOR PLACEMENT FOR LIGHTING. 8A TO 6P.

Approximate Footage 0 - 300

Date(s) 2/27/2019 to 2/27/2019 **Time(s)** 08:00 to 18:00

NOT A PERMIT

FilmL.A., Inc.
6255 W Sunset Blvd, 12th Floor
Hollywood, CA 90028
t: (213)977-8600 - f: (213)977-8601
www.filmla.com

Summary Information — Location

Permit Number	F00148352-B	**Location Manager**	Richard Dipatri
Production Company	HORIZON SCRIPTED TELEVISION	Primary Phone	Mobile - 323-854-6934
Insured Company	HORIZON SCRIPTED TELEVISION	Secondary Phone	
Production Title	YOU SEASON 2		

Location Address 661 Imperial St, Los Angeles, CA, 90021

Location Type Market

Prep Dates 2/22/2019 - 2/26/2019 21:00 - 07:00 5 days

Film Dates 2/27/2019 - 2/27/2019 07:00 - 23:59 1 day
2/28/2019 - 2/28/2019 07:00 - 19:00 1 day

Strike Dates 3/1/2019 - 3/1/2019 07:00 - 19:00

Open or Closed to the Public Closed

Generic Conditions

*Certain service and personnel fees required by jurisdictional agencies are not collected by FilmL.A. Any such fees must be paid directly to the appropriate agency, and a separate invoice will be provided to the permittee.
*LA CITY AND/OR LA COUNTY FIRE CHECKLIST ATTACHED TO FINAL PERMIT. THE PERMITTEE IS RESPONSIBLE FOR COMPLETING CHECKLIST PRIOR TO FILMING ACTIVITY AT THIS LOCATION. NON COMPLIANCE MAY RESULT IN ASSIGNMENT OF A FIRE OFFICER.
Community Survey Required
Must comply with attached conditions
Must Maintain 5' Clearance on Sidewalks/Walkways
Must maintain local/emergency access
No cast or crew parking on area streets
No crossovers allowed on street without prior approval.
No interference with merchant activity.
Number of uniformed officers listed on the permit is a minimum requirement. Permittee remains responsible for deploying a sufficient number of uniformed officers to provide traffic and crowd control to ensure the safety of the film crew and the public.
Traffic control must be done in accordance w/MUTCD
Traffic Officers Required
Uniformed officers shall have a copy of the film permit in their possession and are required to confirm that all traffic control signage devices are in place.

Please see attached documents Imperial St (closure) btwn Jesse St & 7th St - Horizon Scripted (Rev1).pdf
Arts District Guidelines Revised April 29 2009.pdf

NOT A PERMIT

FilmL.A., Inc.
6255 W Sunset Blvd, 12th Floor
Hollywood, CA 90028
t: (213)977-8600 - f: (213)977-8601
www.filmla.com

Summary Information — Location

Permit Number F00148352-B
Production Company HORIZON SCRIPTED TELEVISION
Insured Company HORIZON SCRIPTED TELEVISION
Production Title YOU SEASON 2

Location Manager Richard Dipatri
Primary Phone Mobile - 323-854-6934
Secondary Phone

Equipment on Location

Type	Quantity
5 or 10 ton trucks	5
Cast/Crew vehicles	75
Catering Truck	1
Cube Trucks	3
Generator	1
Honey Wagons	1
Picture vehicles	5
Semi Trucks	5
Stakebed Trucks	5
Vans	4

Personnel on Location

Type	Quantity
Cast	5
Crew	85
Extras	10
Off-Duty/Retired LAPD Officer(s)	2
Spot Check	1

Filming Activities Atmospheric Smoke Effects; Drive ups & away; Equipment on sidewalk, in curb lane & across street; Interior and exterior dialogue; Intermittent pedestrian control; Intermittent traffic control - 2 minutes standard; Wetdown; ON THE 28TH ACTRESS LAYING IN STREET, STAGING A MOVIE SET IN THE STREET, FULL CLOSURE OF IMPERIAL FROM 7TH TO JESSE ST. WE WILL WORK WITH THE CONSTRUCTION CREW; WE ARE JUST CLOSING FOR SAFETY, THE CONSTRUCTION PROJECT WILL STILL BE ABLE TO OPERATE. TECHNO CRANE IN CURBLANE;

Jurisdiction **Political:** Los Angeles City - Council District 14 **Police:** Los Angeles Police Department **Fire:** Los Angeles City

Thomas Guide **Page:** 634 **Grid:** H6

Approvals

FILML.A. CLOSURES	Yulizza Ramirez
LOS ANGELES CITY DEPARTMENT OF PUBLIC WORKS	Jessica Castro
LOS ANGELES CITY POLICE DEPARTMENT	Gabriel Martinez
FILML.A. MONITORS	Eric Warczinsky

Coordinator Note FILMLA MONITOR REQUIRED:
2/27, 0600- 2359 HRS.
2/28, 0600- 2100 HRS.

Parking

Base Camp Location Type :	647 Mateo St, Los Angeles, CA, 90021	**Crew Parking** Location Type :	647 Mateo St, Los Angeles, CA, 90021

NOT A PERMIT

FilmL.A., Inc.
6255 W Sunset Blvd, 12th Floor
Hollywood, CA 90028
t: (213)977-8600 - f: (213)977-8601
www.filmla.com

Summary Information — Location

Permit Number	F00148352-B	**Location Manager**	Richard Dipatri
Production Company	HORIZON SCRIPTED TELEVISION	Primary Phone	Mobile - 323-854-6934
Insured Company	HORIZON SCRIPTED TELEVISION	Secondary Phone	
Production Title	YOU SEASON 2		

Other Location	Other Location

Posting "No Parking" signs W/S OF IMPERIAL ST. FROM JESSE ST. GOING SOUTH 150FT

Approximate Footage 0 - 300 **Log Number** 233193

Date(s) 2/27/2019 to 2/27/2019 **Time(s)** 00:00 to 00:00

Posting "No Parking" signs S/S OF JESSE STREET FROM MATEO TO IMPERIAL ST.

Approximate Footage 301 - 600 **Log Number** 233194

Date(s) 2/27/2019 to 2/28/2019 **Time(s)** 00:00 to 00:00

Posting "No Parking" signs B/S OF IMPERIAL FROM JESSE TO 7TH

Approximate Footage 901 - 1200 **Log Number** 233331

Date(s) 2/28/2019 to 2/28/2019 **Time(s)** 00:00 to 00:00

Posting "No Parking" signs S/S OF JESSE STREET., FROM IMPERIAL ST. EAST 200FT

Approximate Footage 0 - 300 **Log Number** 233367

Date(s) 2/28/2019 to 2/28/2019 **Time(s)** 00:00 to 00:00

Lane / Full Closure FULL STREET CLOSURE IMPERIAL ST, FROM JESSE ST TO 7TH ST
WILL CO-EXIST WITH CONSTRUCTION COMPANY. JUST CLOSING FOR SAFETY

Approximate Footage 0 - 300

Date(s) 2/28/2019 to 2/28/2019 **Time(s)** 07:00 to 19:00

NOT A PERMIT

FilmL.A., Inc.
6255 W Sunset Blvd, 12th Floor
Hollywood, CA 90028
t: (213)977-8600 - f: (213)977-8601
www.filmla.com

Summary Information — Location

Permit Number	F00148352-B	**Location Manager**	Richard Dipatri
Production Company	HORIZON SCRIPTED TELEVISION	Primary Phone	Mobile - 323-854-6934
Insured Company	HORIZON SCRIPTED TELEVISION	Secondary Phone	
Production Title	YOU SEASON 2		

Location Address 801 E Commercial St, Los Angeles, CA, 90012

Location Type Storage Facility

Prep Dates 2/27/2019 - 2/27/2019 07:00 - 19:00 1 day

Film Dates 2/28/2019 - 2/28/2019 07:00 - 06:00 1 day

Strike Dates 3/1/2019 - 3/1/2019 07:00 - 19:00

Open or Closed to the Public Open

Generic Conditions

*Certain service and personnel fees required by jurisdictional agencies are not collected by FilmL.A. Any such fees must be paid directly to the appropriate agency, and a separate invoice will be provided to the permittee.
*LAFD UFSO: Company must contact FilmL.A. for extension of the Uniformed Fire Safety Officers' hours. During normal business hours, UFSO must also inform the LAFD Film desk of the extension.
Community Survey Required
FAA (UAS): Failure to adhere to any applicable limitations of UAS usage will result in immediate shutdown of UAS activity
FAA (UAS): UAS may not be operated directly over any person, unless authorized by FAA
FAA (UAS): UAS must be operated at an altitude of no more than 400' above ground level
FAA (UAS): UAS Operator must conform with all FAA Regulations
FAA: Aviation activity must conform to accepted FAA plan of activities.
FAA: Aviation activity will be conducted within normal FAA established guidelines.
FAA: Company must notify Air Operations for LAPD (213-485-2600) and LAFD (818-756-8635) at least 1/2 hour prior to activity.
FAA: LAPD Air Support Division has been notified of aerial activity.
Must Maintain 5' Clearance on Sidewalks/Walkways
Must maintain local/emergency access
No cast or crew parking on area streets
No crossovers allowed on street without prior approval.
No interference with merchant activity.
Notify LAPD Central Division (213) 486-6606 and comm. (213) 978-6552 1/2 hour prior to any gunfire, brandishing weapons, special effects or simulated emergency or criminal activity.
Number of uniformed officers listed on the permit is a minimum requirement. Permittee remains responsible for deploying a sufficient number of uniformed

NOT A PERMIT

FilmL.A., Inc.
6255 W Sunset Blvd, 12th Floor
Hollywood, CA 90028
t: (213)977-8600 - f: (213)977-8601
www.filmla.com

Summary Information — Location

Permit Number	F00148352-B	**Location Manager**	Richard Dipatri
Production Company	HORIZON SCRIPTED TELEVISION	Primary Phone	Mobile - 323-854-6934
Insured Company	HORIZON SCRIPTED TELEVISION	Secondary Phone	
Production Title	YOU SEASON 2		

officers to provide traffic and crowd control to ensure the safety of the film crew and the public.
Traffic control must be done in accordance w/MUTCD
Traffic Officers Required
Uniformed officers shall have a copy of the film permit in their possession and are required to confirm that all traffic control signage devices are in place.

Please see attached documents
Commerical St Drone.pdf
Aliso St (closure) btwn Center St east to end - Horizon Scripted.pdf

Equipment on Location

Type	Quantity
5 or 10 ton trucks	5
Cast/Crew vehicles	75
Catering Truck	1
Cube Trucks	3
Generator	1
Honey Wagons	1
Picture vehicles	5
Semi Trucks	5
Stakebed Trucks	5
Vans	4

Personnel on Location

Type	Quantity
Cast	5
Crew	85
Extras	10
LA City UFSO assigned	1
Off-Duty/Retired LAPD Officer(s)	2

Filming Activities Aerial Photography with remote control aircraft. (UAS); Atmospheric Smoke Effects; Drive by; Drive ups & away; Equipment on sidewalk, in curb lane & across street; Intermittent pedestrian control; Intermittent traffic control - 2 minutes standard; Wetdown; CAMERA PLACEMENT ON LAPD HELIPAD. SPOKE WITH PEDRO WITH LAPD FILMING. HE SAID TO START A PERMIT AND GET GSD INVOLVED TO GET SPECIFICS. 3P-2A CAN NARROW DOWN IF I HAVE TO.; De-Energize 2 Lights on E. Commercial between Central and Dead End to the East from 2/28 to 3/1 - 1. Adjacent to Life Sotrage Bldg / 2. Across Commercial from Life Storage Bldg. ;

Jurisdiction **Political:** Los Angeles City - Council District 14 **Police:** Los Angeles Police Department **Fire:** Los Angeles City

Thomas Guide **Page:** 634 **Grid:** H4

Approvals FILML.A. CLOSURES Yulizza Ramirez

NOT A PERMIT

FilmL.A., Inc.
6255 W Sunset Blvd, 12th Floor
Hollywood, CA 90028
t: (213)977-8600 - f: (213)977-8601
www.filmla.com

Summary Information — Location

Permit Number	F00148352-B	**Location Manager**	Richard Dipatri
Production Company	HORIZON SCRIPTED TELEVISION	Primary Phone	Mobile - 323-854-6934
Insured Company	HORIZON SCRIPTED TELEVISION	Secondary Phone	
Production Title	YOU SEASON 2		

LOS ANGELES CITY DEPARTMENT OF PUBLIC WORKS	Jessica Castro
LOS ANGELES CITY FIRE DEPARTMENT - FILM UNIT	Kanisha Leonard
LOS ANGELES CITY POLICE DEPARTMENT	Irene Martinez

Coordinator Note UFSO REQUIRED 2/28, 1200- 2359 HRS.
UFSO TO START AT 801 E COMMERCIAL ST, FOLLOW TO CENTER ST & MYERS ST FOR DRONE ACTIVITY.

Parking

Base Camp	647 Mateo St, Los Angeles, CA, 90021	**Crew Parking**	647 Mateo St, Los Angeles, CA, 90021
Location Type : Other Location		Location Type : Other Location	

Posting "No Parking" signs B/S CENTER ST., FROM COMMERCIAL ST TO E. ALISO ST.
B/S COMMERCIAL ST, FROM CENTER ST TO DEAD END.
S/S OF COMMERCIAL ST, FROM CENTER ST.- N. VIGNES ST.
B/S OF E. ALISO ST., FROM CENTER ST. GOING EAST TO DEAD END.
W/S ALLEY BETWEEN EAST COMMERCIAL ST AND EAST ALISO ST

Approximate Footage more than 1800 **Log Number** 233332

Date(s) 2/28/2019 to 3/1/2019 **Time(s)** 00:00 to 00:00

Posting "No Parking" signs E/S OF CENTER ST. FROM COMMERCIAL TO E. ALISO ST

Approximate Footage 0 - 300 **Log Number** 233333

Date(s) 3/1/2019 to 3/1/2019 **Time(s)** 07:00 to 19:00

Posting "No Parking" signs E/S CENTER ST FROM COMMERCIAL ST TO ALISO

Approximate Footage 0 - 300 **Log Number** 233195

Date(s) 2/27/2019 to 2/27/2019 **Time(s)** 07:00 to 19:00

Posting "No Parking" signs E/S CENTER ST FROM COMMERCIAL ST TO ALISO

Approximate Footage 0 - 300 **Log Number** 233334

NOT A PERMIT

FilmL.A., Inc.
6255 W Sunset Blvd, 12th Floor
Hollywood, CA 90028
t: (213)977-8600 - f: (213)977-8601
www.filmla.com

Summary Information — Location

Permit Number	F00148352-B	**Location Manager**	Richard Dipatri
Production Company	HORIZON SCRIPTED TELEVISION	Primary Phone	Mobile - 323-854-6934
Insured Company	HORIZON SCRIPTED TELEVISION	Secondary Phone	
Production Title	YOU SEASON 2		

Date(s) 3/1/2019 to 3/1/2019 **Time(s)** 07:00 to 19:00

Lane / Full Closure FULL CLOSURE E. ALISO ST. FROM CENTER ST. GOING EAST TO DEAD END

Approximate Footage 0 - 300

Date(s) 2/28/2019 to 2/28/2019 **Time(s)** 17:00 to 02:00

NOT A PERMIT

FilmL.A., Inc.
6255 W Sunset Blvd, 12th Floor
Hollywood, CA 90028
t: (213)977-8600 - f: (213)977-8601
www.filmla.com

Summary Information — Location

Permit Number	F00148352-B	**Location Manager**	Richard Dipatri
Production Company	HORIZON SCRIPTED TELEVISION	Primary Phone	Mobile - 323-854-6934
Insured Company	HORIZON SCRIPTED TELEVISION	Secondary Phone	
Production Title	YOU SEASON 2		

Location Address CESAR CHAVEZ AVE, ALAMEDA ST, 2ND ST., SANTA FE AVE, CENTER ST, RAMIREZ ST, N. VIGNES ST INCLUSIVE (EXCLUDING FWYS, UNION STATION, EL PUEBLO MONUMENT/PROPERTY), LOS ANGELES, CA, 90012

Location Type Grid

Film Dates 2/28/2019 - 3/1/2019 07:00 - 06:00 2 days

Open or Closed to the Public Open

Generic Conditions
It is the responsibility of the permittee to be aware of Special Condition areas, which are excluded from this grid location. A complete list of Special Condition areas can be found at www. Filmla.com
May not interfere with filming activities of production companies in possession of location-specific permits, previously scheduled special events, or existing construction projects.
Must Maintain 5' Clearance on Sidewalks/Walkways
Must maintain local/emergency access
No cast or crew parking on area streets
No crossovers allowed on street without prior approval.
No interference with merchant activity.
No stopping and setting up in residential areas before 7am or after 10pm without prior approval
No stopping or setting up in front of merchants or residents without prior approval
Number of uniformed officers listed on the permit is a minimum requirement.
Permittee remains responsible for deploying a sufficient number of uniformed officers to provide traffic and crowd control to ensure the safety of the film crew and the public.
Traffic control must be done in accordance w/MUTCD
Traffic Officers Required
Uniformed officers shall have a copy of the film permit in their possession and are required to confirm that all traffic control signage devices are in place.

Equipment on Location

Type	Quantity
Picture vehicles	3
Stakebed Trucks	1
Vans	1

Personnel on Location

Type	Quantity
Cast	3
Crew	13
Off-Duty/Retired LAPD Officer(s)	4

Filming Activities Camera in car; Camera on sticks; Car-to-Car; Drive by; Drive ups & away; Driving

NOT A PERMIT

FilmL.A., Inc.
6255 W Sunset Blvd, 12th Floor
Hollywood, CA 90028
t: (213)977-8600 - f: (213)977-8601
www.filmla.com

Summary Information — Location

Permit Number	F00148352-B	**Location Manager**	Richard Dipatri
Production Company	HORIZON SCRIPTED TELEVISION	Primary Phone	Mobile - 323-854-6934
Insured Company	HORIZON SCRIPTED TELEVISION	Secondary Phone	
Production Title	YOU SEASON 2		

shots; Equipment on sidewalk, in curb lane & across street; Intermittent pedestrian control; Intermittent traffic control - 2 minutes standard; Process Trailer;

Jurisdiction **Political:** Los Angeles City - Council District 14 **Police:** Los Angeles Police Department **Fire:** Los Angeles City

Approvals LOS ANGELES CITY POLICE DEPARTMENT Vincent Aguirre

Parking

Base Camp
Location Type : Other Location
647 Mateo St, Los Angeles, CA, 90021

Crew Parking
Location Type : Other Location
647 Mateo St, Los Angeles, CA, 90021

NOT A PERMIT

FilmL.A., Inc.
6255 W Sunset Blvd, 12th Floor
Hollywood, CA 90028
t: (213)977-8600 - f: (213)977-8601
www.filmla.com

Summary Information — Location

Permit Number	F00148352-B	**Location Manager**	Richard Dipatri
Production Company	HORIZON SCRIPTED TELEVISION	Primary Phone	Mobile - 323-854-6934
Insured Company	HORIZON SCRIPTED TELEVISION	Secondary Phone	
Production Title	YOU SEASON 2		

Location Address 3040 Treadwell St, Los Angeles, CA, 90065

Location Type Stage

Film Dates 3/4/2019 - 3/8/2019 00:00 - 00:00 5 days

Open or Closed to the Public Closed

Generic Conditions *LA CITY AND/OR LA COUNTY FIRE CHECKLIST ATTACHED TO FINAL PERMIT. THE PERMITTEE IS RESPONSIBLE FOR COMPLETING CHECKLIST PRIOR TO FILMING ACTIVITY AT THIS LOCATION. NON COMPLIANCE MAY RESULT IN ASSIGNMENT OF A FIRE OFFICER.
All vehicles must be parked on private property
No cast or crew parking on area streets

Please see attached document 02.26.19 U 28104.pdf

Equipment on Location

Type	Quantity
5 or 10 ton trucks	5
Cast/Crew vehicles	75
Catering Truck	1
Cube Trucks	3
Generator	1
Honey Wagons	1
Picture vehicles	5
Semi Trucks	5
Stakebed Trucks	5
Vans	4

Personnel on Location

Type	Quantity
Cast	5
Crew	85
Extras	10
Off-Duty/Retired LAPD Officer(s)	2
Spot Check	1

Filming Activities Atmospheric Smoke Effects; Drive ups & away; Equipment on sidewalk, in curb lane & across street; Interior and exterior dialogue; Intermittent pedestrian control; Intermittent traffic control - 2 minutes standard; Wetdown; WORKING STOVE (PROPANE).;

Special Effects:

Type	No. Times Per Day	No. Takes Per Take
Fire Effects	1	1

NOT A PERMIT

FilmL.A., Inc.
6255 W Sunset Blvd, 12th Floor
Hollywood, CA 90028
t: (213)977-8600 - f: (213)977-8601
www.filmla.com

Summary Information — Location

Permit Number	F00148352-B	**Location Manager**	Richard Dipatri
Production Company	HORIZON SCRIPTED TELEVISION	Primary Phone	Mobile - 323-854-6934
Insured Company	HORIZON SCRIPTED TELEVISION	Secondary Phone	
Production Title	YOU SEASON 2		

Description of F/X Scene: WORKING STOVE (PROPANE).

Jurisdiction	**Political:** Los Angeles City - Council District 13	**Police:** Los Angeles Police Department	**Fire:** Los Angeles City
Thomas Guide	**Page:** 594	**Grid:** F1	
Approvals	LOS ANGELES CITY POLICE DEPARTMENT		Gabriel Martinez

Parking

Base Camp
Location Type : Filming Location

Crew Parking
Location Type : Filming Location

NOT A PERMIT

Permit #F00148352-B

Ⓢ TRAFFIC SIGNAL

● TRAFFIC CONE

TYPE I W/ SIGN

HIGH LEVEL WARNING DEVICE

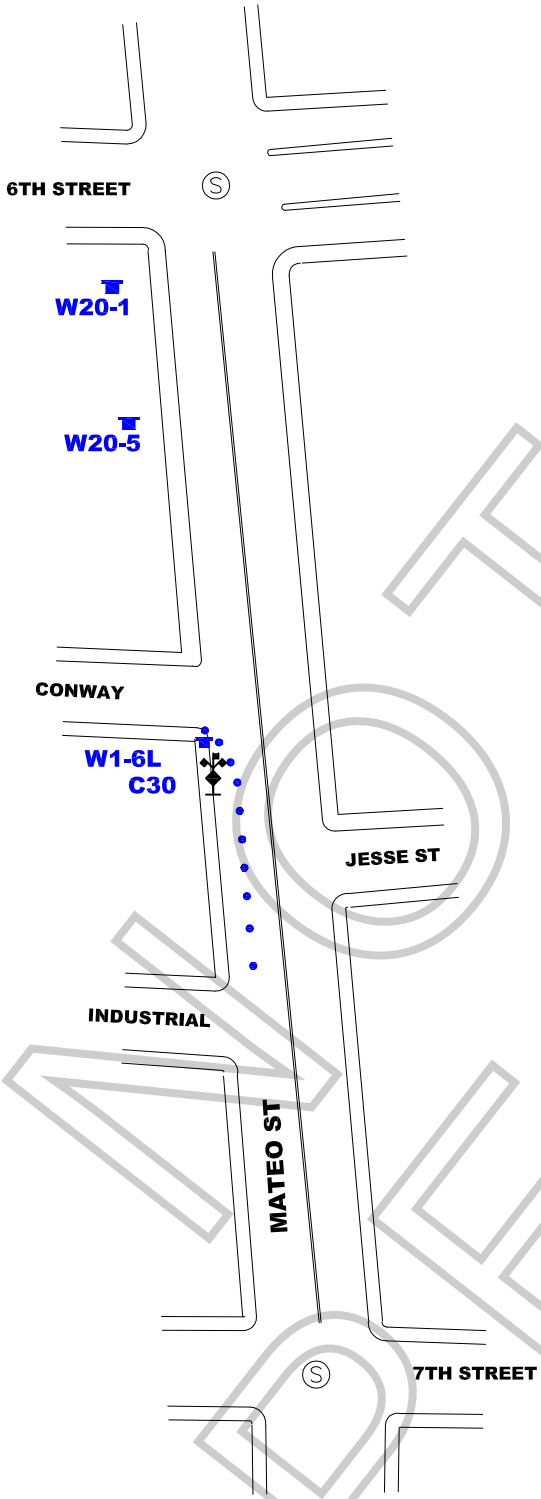

ALL TRAFFIC CONTROL WILL BE INSTALLED TO MEET OR EXCEED THE LATEST CA-MUTCD MINIMUM REQUIREMENTS

WORK ZONE TRAFFIC CONTROL PLAN
GENERAL NOTES

1. DATE/TIME: 2-27-19 FROM 08:00 HOURS TO 18:00 HOURS.

2. ALL SIGNING, STRIPING, AND TRAFFIC CONTROL DEVICES SHALL CONFORM TO THE (CURRENT) STATE OF CALIFORNIA DEPARTMENT OF TRANSPORTATION (CALTRANS) STANDARD PLANS AND STANDARD SPECIFICATIONS, CALIFORNIA MUTCD, AND ANY ADDENDUMS THERETO, AND AS SHOWN ON THESE PLANS, SYMBOLS AND ABBREVIATIONS USED ARE SHOWN ON CALTRANS STANDARD PLANS.
3. THERE WILL BE NO INTERFERENCE WITH TRAFFIC SIGNALS OR CROSSWALKS.
4. CONES WILL BE 28" MINIMUM HEIGHT AND HAVE REFLECTORIZED SLEEVES FOR NIGHT WORK.
5. POLICE WILL DIRECT TRAFFIC IF NECESSARY.

NOT A PERMIT

TCP FOR:	HORIZON SCRIPTED: "YOU"
LOCATION:	W/S CURB - MATEO ST FROM CONWAY PL TO INDUSTRIAL CITY OF LOS ANGELES, CA
CONTACT:	MIKE WEBSTER OFFICE# 323-579-1173 RICHARD DIPATRI PH# 323-854-6934
	JCL TRAFFIC SERVICES (213) 622-9775 C31-CA Lic # 805357
DATE / REVISIONS	DRAFTER: MARIO MENJIVAR SCALE: N.T.S. FILM LA: TK

SPECIAL FILMING CONDITIONS
THE ARTS DISTRICT

The Special Film Conditions described below will be included in the terms and conditions of permits issued for filming in this area and are in addition to the standard terms and conditions applicable to filming permits generally. While these Special Filming Conditions will be included as terms if a permit for filming in this are is issued, they are not intended to, and do not, establish the criteria or standards for determining whether or not a particular permit(s) will be issued for this area. The decision whether or not a particular permit(s) will be issued is vested in the discretion of the appropriate City or County department or their designees (including FilmL.A.), to be exercised consistent with public health, safety and general welfare, and applicable land-use ordinances.

This is a mixed-use area that includes manufacturing facilities, warehouses, artists/artisans and residents. These Special Conditions apply to the area roughly between 1st Street and 7th Street and between Alameda Avenue and the LA River. Within the past ten years, this area has experienced an influx of permanent residents into what was predominantly a light to heavy manufacturing zone for over 75 years.

The motion picture industry has amicably co-existed with the businesses and residents of this area for decades and desires to continue to do so. These Conditions are designed to promote cooperation between film companies, local businesses and residents so that each group can effectively utilize this diverse area. Violation of any of the conditions as outlined below may result in permit revocation or other administrative action.

- Affected residents/merchants and businesses must be notified at least two days in advance of the first day of filming or the first day of any substantial set preparation for productions that:
  - Request parking restrictions on the following public streets: Traction Avenue, East 2nd Street (except Alameda Street to Garey Street), East 3rd Street, Vignes Street, Molino Street (Palmetto Street to 4th Street only)
  - Request a street closure
  - Involve any special effects, gunfire, audible playback, helicopter activity, or other disruptive activities
  - FilmL.A. or the production company shall consult a designated community representative when an applicant requests a permit with less than two days notice under the above circumstances
- Posting on more than one side of Traction Avenue, East 2nd Street (except Alameda to Garey), East 3rd Street (except Vignes to Santa Fe), Vignes Street, Molino from 4th Street to Palmetto, Hewitt from Palmetto to 4th Street, 4t Street from Colyton to Molino requires a notification to a designated person in the building where alternate parking is not provided. Posting on both sides of the above streets is allowed without signatures on Sundays.
- When "No Parking" signs are posted on both sides of Hewitt between 4th Street and Traction Avenue, Art Share (213-687-4278) and Bedlam (213-909-1512) must be notified.
- Posting for equipment and/or picture, other than the streets listed above, will be reviewed on a street by street basis and may not exceed 450 linear feet. Additional posting may be granted if there is a majority of support from affected residents/businesses/merchants, and indicated on the permit. After filming is completed, companies are requested, as a courtesy (only LADOT is to touch the posting signs), to turn all "No Parking" signs around so that they face the opposite direction.

NOT A PERMIT

- Companies must provide adequate detour and directional signage when street closures are in place, conforming as much as possible to current LADOT standards and practices. Detour routes must accommodate large, semi and tractor trailer trucks.

- The Arts District is home to many art gallery openings and live, local theater. When the following locations are directly impacted, notification is required if in conflict with a scheduled event at the Downtown Playhouse (929 E. 2nd Street 213-626-6909) and Art Share LA (801 E. 4th Place 213-687-4278).

- Productions filming near residential buildings after midnight or before 6:00am are required to notify designated representatives of the proposed activity. Contact information for building representatives will be made available on request from the community filming liaison (Jonathan Jerald 213-814-7164).

- Crew with walkie-talkies must wear headsets when filming after 12:00 am and before 6:00 am.

- Changeable Message Signs (CMS) will be required on the day(s) of filming activity that requires a full closure on the 1st, 4th and 6th Street Bridges. CalTrans/LADOT approved notification signs are sufficient and must be in place in advance of filming activity and must include the dates and times of closures.

- Cast/Crew are not permitted to park on the area streets. Off-street parking must be provided for personal vehicles.

- Generators are to be placed as far away from residential buildings as possible. Placement will be considered on a case-by-case basis.

- Production companies are required to completely remove all trash, food, cardboard boxes, etc. from the general vicinity at the end of each filming day. Production companies will be held responsible for the actions of the catering companies they employ to provide food for the cast and crew.

- Food should not be given directly to the homeless persons in the area. Production companies wishing to help the homeless should do so though one of the service providers in the downtown area.

- FilmL.A will monitor frequency and look for ways to mitigate the impacts of filming prior to placing a location off limits.

- Unless a signature survey is completed, the west side of Mateo Street between 4th Place and Palmetto Street must be kept clear of equipment, vehicles, condors and lights. This area, however, may be used for camera placement between the hours of 7:00 am and 10:00 pm only.

- When filming take place after 10:00 pm or before 7:00 am, generators are to be placed as far as possible away from residential buildings and lights are to be screened to avoid disturbing nearby residents.

- The Molino Loft buildings (500 and 530 Molino Street) and Marc Free should be notified (310-871-2652) for filming activity or parking restrictions along 4th Place between Molino and Mateo [the curve].

NOT A PERMIT

- Due to the mixed use nature of the neighborhood, productions wishing to utilize space along the west side of Santa Fe Ave. between 2nd and 3rd Streets and the north side of 3rd Street from Santa Fe Avenue to west 100 feet must obtain a signature from Valerie Mitchell or designated representative (213-687-3987).

- Frequent filming in the area of Vignes and 2nd Streets along with the high demand for parking in the area requires that posted "No Parking" on Vignes Street between 1st Street and 2nd Street shall be limited to no more than 200 feet, unless alternate parking or notification are provided to a designated representative from the building.

- The area near 3rd and Traction Avenue is home to many small businesses that have greatly helped to develop the area. In order to be sensitive to these businesses it is necessary for production companies to obtain signatures from the following businesses when there are filming activities or parking on the 700 block of 3rd Street between Traction Avenue and Hewitt Street: Zip Fusion- Jason Ha (744 E. 3rd Street, 213-680-3770); Lakich Studio-Lily Lakich (704 Traction Avenue, 213-620-8641); Ay Carrumba (714 Traction Avenue, 213-620-0274); Wurstkuche Sausage Grill- Joseph Petruzulli (800 E 3rd St, 213-667-4444); Blue Dahlia (738 E 3rd St, 213 613-0621)

- Outdoor food preparation using charcoal or gas grills must be at least 100 feet away from any residential building.

NOT A PERMIT

Permit #F001483521-B

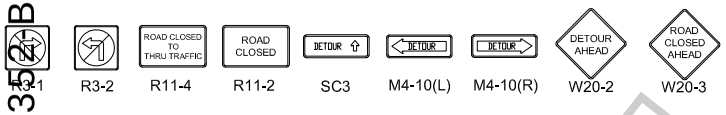

Ⓢ TRAFFIC SIGNAL

● TRAFFIC CONE

TYPE I W/ SIGN

HIGH LEVEL WARNING DEVICE

ALL TRAFFIC CONTROL WILL BE INSTALLED TO MEET OR EXCEED THE LATEST CA-MUTCD MINIMUM REQUIREMENTS

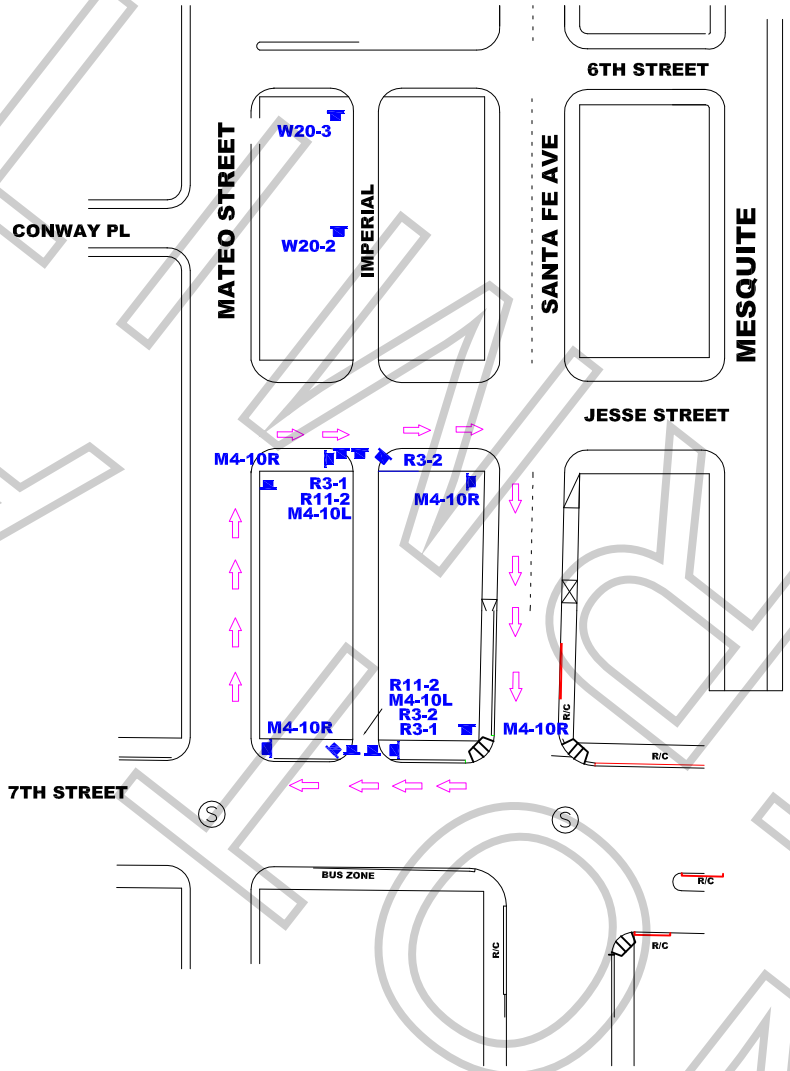

WORK ZONE TRAFFIC CONTROL PLAN
GENERAL NOTES

1. DATE/TIME: 2-28-19 FROM 07:00 HOURS TO 19:00 HOURS.

2. ALL SIGNING, STRIPING, AND TRAFFIC CONTROL DEVICES SHALL CONFORM TO THE (CURRENT) STATE OF CALIFORNIA DEPARTMENT OF TRANSPORTATION (CALTRANS) STANDARD PLANS AND STANDARD SPECIFICATIONS, CALIFORNIA MUTCD, AND ANY ADDENDUMS THERETO, AND AS SHOWN ON THESE PLANS, SYMBOLS AND ABBREVIATIONS USED ARE SHOWN ON CALTRANS STANDARD PLANS.
3. THERE WILL BE NO INTERFERENCE WITH TRAFFIC SIGNALS OR CROSSWALKS.
4. CONES WILL BE 28" MINIMUM HEIGHT AND HAVE REFLECTORIZED SLEEVES FOR NIGHT WORK.
5. POLICE WILL DIRECT TRAFFIC IF NECESSARY.

TCP FOR:	HORIZON SCRIPTED: "YOU"
LOCATION:	FULL CLOSURE - IMPERIAL ST FROM 7TH ST TO JESSE ST CITY OF LOS ANGELES, CA
CONTACT:	MIKE WEBSTER OFFICE# 323-579-1173 RICHARD DIPATRI PH# 323-854-6934
	JCL TRAFFIC SERVICES (213) 622-9775 C31-CA Lic # 805357
DATE / REVISIONS	DRAFTER: MARIO MENJIVAR SCALE: N.T.S. FILM LA: TK

SPECIAL FILMING CONDITIONS
THE ARTS DISTRICT

The Special Film Conditions described below will be included in the terms and conditions of permits issued for filming in this area and are in addition to the standard terms and conditions applicable to filming permits generally. While these Special Filming Conditions will be included as terms if a permit for filming in this are is issued, they are not intended to, and do not, establish the criteria or standards for determining whether or not a particular permit(s) will be issued for this area. The decision whether or not a particular permit(s) will be issued is vested in the discretion of the appropriate City or County department or their designees (including FilmL.A.), to be exercised consistent with public health, safety and general welfare, and applicable land-use ordinances.

This is a mixed-use area that includes manufacturing facilities, warehouses, artists/artisans and residents. These Special Conditions apply to the area roughly between 1st Street and 7th Street and between Alameda Avenue and the LA River. Within the past ten years, this area has experienced an influx of permanent residents into what was predominantly a light to heavy manufacturing zone for over 75 years.

The motion picture industry has amicably co-existed with the businesses and residents of this area for decades and desires to continue to do so. These Conditions are designed to promote cooperation between film companies, local businesses and residents so that each group can effectively utilize this diverse area. Violation of any of the conditions as outlined below may result in permit revocation or other administrative action.

- Affected residents/merchants and businesses must be notified at least two days in advance of the first day of filming or the first day of any substantial set preparation for productions that:
  - Request parking restrictions on the following public streets: Traction Avenue, East 2nd Street (except Alameda Street to Garey Street), East 3rd Street, Vignes Street, Molino Street (Palmetto Street to 4th Street only)
  - Request a street closure
  - Involve any special effects, gunfire, audible playback, helicopter activity, or other disruptive activities
  - FilmL.A. or the production company shall consult a designated community representative when an applicant requests a permit with less than two days notice under the above circumstances
- Posting on more than one side of Traction Avenue, East 2nd Street (except Alameda to Garey), East 3rd Street (except Vignes to Santa Fe), Vignes Street, Molino from 4th Street to Palmetto, Hewitt from Palmetto to 4th Street, 4t Street from Colyton to Molino requires a notification to a designated person in the building where alternate parking is not provided. Posting on both sides of the above streets is allowed without signatures on Sundays.
- When "No Parking" signs are posted on both sides of Hewitt between 4th Street and Traction Avenue, Art Share (213-687-4278) and Bedlam (213-909-1512) must be notified.
- Posting for equipment and/or picture, other than the streets listed above, will be reviewed on a street by street basis and may not exceed 450 linear feet. Additional posting may be granted if there is a majority of support from affected residents/businesses/merchants, and indicated on the permit. After filming is completed, companies are requested, as a courtesy (only LADOT is to touch the posting signs), to turn all "No Parking" signs around so that they face the opposite direction.

NOT A PERMIT

- Companies must provide adequate detour and directional signage when street closures are in place, conforming as much as possible to current LADOT standards and practices. Detour routes must accommodate large, semi and tractor trailer trucks.

- The Arts District is home to many art gallery openings and live, local theater. When the following locations are directly impacted, notification is required if in conflict with a scheduled event at the Downtown Playhouse (929 E. 2nd Street 213-626-6909) and Art Share LA (801 E. 4th Place 213-687-4278).

- Productions filming near residential buildings after midnight or before 6:00am are required to notify designated representatives of the proposed activity. Contact information for building representatives will be made available on request from the community filming liaison (Jonathan Jerald 213-814-7164).

- Crew with walkie-talkies must wear headsets when filming after 12:00 am and before 6:00 am.

- Changeable Message Signs (CMS) will be required on the day(s) of filming activity that requires a full closure on the 1st, 4th and 6th Street Bridges. CalTrans/LADOT approved notification signs are sufficient and must be in place in advance of filming activity and must include the dates and times of closures.

- Cast/Crew are not permitted to park on the area streets. Off-street parking must be provided for personal vehicles.

- Generators are to be placed as far away from residential buildings as possible. Placement will be considered on a case-by-case basis.

- Production companies are required to completely remove all trash, food, cardboard boxes, etc. from the general vicinity at the end of each filming day. Production companies will be held responsible for the actions of the catering companies they employ to provide food for the cast and crew.

- Food should not be given directly to the homeless persons in the area. Production companies wishing to help the homeless should do so though one of the service providers in the downtown area.

- FilmL.A will monitor frequency and look for ways to mitigate the impacts of filming prior to placing a location off limits.

- Unless a signature survey is completed, the west side of Mateo Street between 4th Place and Palmetto Street must be kept clear of equipment, vehicles, condors and lights. This area, however, may be used for camera placement between the hours of 7:00 am and 10:00 pm only.

- When filming take place after 10:00 pm or before 7:00 am, generators are to be placed as far as possible away from residential buildings and lights are to be screened to avoid disturbing nearby residents.

- The Molino Loft buildings (500 and 530 Molino Street) and Marc Free should be notified (310-871-2652) for filming activity or parking restrictions along 4th Place between Molino and Mateo [the curve].

NOT A PERMIT

- Due to the mixed use nature of the neighborhood, productions wishing to utilize space along the west side of Santa Fe Ave. between 2nd and 3rd Streets and the north side of 3rd Street from Santa Fe Avenue to west 100 feet must obtain a signature from Valerie Mitchell or designated representative (213-687-3987).

- Frequent filming in the area of Vignes and 2nd Streets along with the high demand for parking in the area requires that posted "No Parking" on Vignes Street between 1st Street and 2nd Street shall be limited to no more than 200 feet, unless alternate parking or notification are provided to a designated representative from the building.

- The area near 3rd and Traction Avenue is home to many small businesses that have greatly helped to develop the area. In order to be sensitive to these businesses it is necessary for production companies to obtain signatures from the following businesses when there are filming activities or parking on the 700 block of 3rd Street between Traction Avenue and Hewitt Street: Zip Fusion- Jason Ha (744 E. 3rd Street, 213-680-3770); Lakich Studio-Lily Lakich (704 Traction Avenue, 213-620-8641); Ay Carrumba (714 Traction Avenue, 213-620-0274); Wurstkuche Sausage Grill- Joseph Petruzulli (800 E 3rd St, 213-667-4444); Blue Dahlia (738 E 3rd St, 213 613-0621)

- Outdoor food preparation using charcoal or gas grills must be at least 100 feet away from any residential building.

NOT A PERMIT

UAS QUESTIONNAIRE

FilmL.A. Permit #: F00148352

(FOR MORE THAN 2 LOCATIONS, PLEASE LIST ADDITIONAL LOCATIONS, DATES, AND TIMES ON A SEPARATE PIECE OF PAPER)

Film Date: 2/28/19

Production Title: "You" Season 2

Production Company: Warner Scripted Television

Applicant Name: Richard DiPatri

Location Address: 801 E Commercial St

Hours of UAS Activity: 1200-0000

Location Address #2:

Hours of UAS Activity:

UAS Company Name: Vortex Aerial

UAS ON LOCATION INFORMATION

ANY RESTRICTED AREAS OR TEMPORARY FLIGHT RESTRICTIONS? ☐ YES ■ NO

UAS Make & Model: Freefly Alta 8

UAS "N" # or registration #: N533FS

UAS Make & Model: DJI Inspire X5S

UAS "N" # or registration #: N532ES

Class of Airspace that activity will occur in: ☐ B ☐ C ☐ D ☐ E ■ G

REMINDER: IF YOU ARE FLYING IN CLASS B, C, D, OR E AIRSPACE, ATC AUTHORIZATION IS REQUIRED FOR ALL UAS ACTIVITY.

UAS OPERATING AUTHORITY:

■ 14 CFR PART 107 ☐ TITLE 49 (STUDENTS ONLY)

PART 107 REQUIREMENTS

Name of Remote Pilot: Christopher Schuster

Certificate #: 3910898

Visual Observer: ■ YES ☐ NO

Remote Pilot Phone #: 714-916-3614

PLEASE PROVIDE THE FOLLOWING:

- Copy of Remote Pilot's Certificate
- Copy of UAS Registration Certificate for each UAS listed above
- Description of Planned Operations
- Current Knowledge Test, if Airman Certificate is more than 2 years old

TITLE 49 REQUIREMENTS (STUDENTS ONLY)

Applies to **students enrolled at an accredited educational institution**, operating under "Hobbyist" rules. **May not be used for any commercial filming.**

Name of Operator:

Operator's Phone #:

Name of School:

PLEASE PROVIDE THE FOLLOWING:

- Copy of UAS Registration
- Detailed description of proposed UAS activities
- Name of community-based organization's safety guidelines under which you will be operating
- Required insurance
- Certification letter from school (on school stationary)

WAIVERS

If you are requesting any of the following activity, please check all that apply and furnish proof of waiver from the FAA upon submission of this document to FilmL.A. **Please note, students may not apply for FAA waivers under Title 49.**

☐ Flight over non-participants (§107.39)
☐ Flight altitude restrictions (§107.51)
■ Night Flight (§107.29)
☐ Operating from a moving vehicle (§107.25)
☐ Operating multiple small UAS' (§107.35)

FILMLA. USE ONLY

PART 107 CERTIFICATE

☐ INSURANCE
☐ DOCS ATTACHED TO PERMIT
☐ REMOTE PILOT CERTIFICATE
☐ UAS REGISTRATION CERTIFICATE(S)
☐ WAIVERS
☐ DESCRIPTION OF OPS.
☐ ATC COORDINATOR NOTE

TITLE 49 REQUIREMENTS

☐ UAS REGISTRATION
☐ DESC. UAS ACTIVITIES
☐ COMMUNITY GUIDELINES
☐ INSURANCE
☐ SCHOOL LETTER

☑ Melissa Di Meglio/Ops Producer **I ASSERT THAT ALL INFORMATION ON THIS FORM IS ACCURATE.**

(APPLICANT)

NOT A PERMIT

I UNITED STATES OF AMERICA XI
DEPARTMENT OF TRANSPORTATION • FEDERAL AVIATION ADMINISTRATION
IV NAME
CHRISTOPHER JOSEPH SCHUSTER
V ADDRESS 1930 OAKRIDGE DR
CORONA CA 92882-2306
VI NATIONALITY USA
IVa D.O.B. 3 OCT 1962
SEX HEIGHT WEIGHT HAIR EYES
M 68 184 RED HAZEL
IX HAS BEEN FOUND TO BE PROPERLY QUALIFIED TO EXERCISE THE PRIVILEGES OF
II REMOTE PILOT
III CERTIFICATE NUMBER 3910898
X DATE OF ISSUE 6 SEP 2016
XIV
VIII ADMINISTRATOR
U
A
S

DRONE PERMIT

Permit #F00148352-B

CHRISTOPHER JOSEPH SCHUSTER
XII RATINGS
3910898
REMOTE PILOT
SMALL UNMANNED AIRCRAFT SYSTEM
XIII LIMITATIONS
U
A
S
VII SIGNATURE
OF HOLDER
NOT FOR

U.S. DEPARTMENT OF TRANSPORTATION
Federal Aviation Administration
Airman Knowledge Test Report

NAME: Schuster, Christopher Joseph
APPLICANT ID: 10031962 **EXAM ID:** 50100620185938835
EXAM: Unmanned Aircraft - Recurrent (UGR)
EXAM DATE: 10/06/2018 **EXAM SITE:** LAS91404
SCORE: 88% **GRADE:** PASS **TAKE:** 1

Learning statement codes listed below represent incorrectly answered questions. Learning statement codes and their associated statements can be found at **www.faa.gov/training_testing/testing/media/LearningStatementReferenceGuide.pdf**.

Reference material associated with the learning statement codes can be found in the appropriate knowledge test guide at **www.faa.gov/training_testing/testing/test_guides**.

A single code may represent more than one incorrect response.
PLT064 PLT141 PLT208 PLT393 PLT530

(emboss)

EXPIRATION DATE: 10/31/2020

DO NOT LOSE THIS REPORT

AUTHORIZED INSTRUCTOR'S STATEMENT: (if applicable)
On_____(date) I gave the above named applicant _____ hours of additional instruction, covering each subject area shown to be deficient, and consider the applicant competent to pass the test.

Name _____ Initial _____ Cert. No. _____ Type _____
(*print clearly*)

Signature _____

FRAUDULENT ALTERATION OF THIS FORM BY ANY PERSON IS A BASIS FOR SUSPENSION OR REVOCATION OF ANY CERTIFICATES OR RATINGS HELD BY THAT PERSON.

ISSUED BY: PSI Services LLC
FEDERAL AVIATION ADMINISTRATION
THIS INFORMATION IS PROTECTED BY THE PRIVACY ACT. FOR OFFICIAL USE ONLY.

NOT A PERMIT

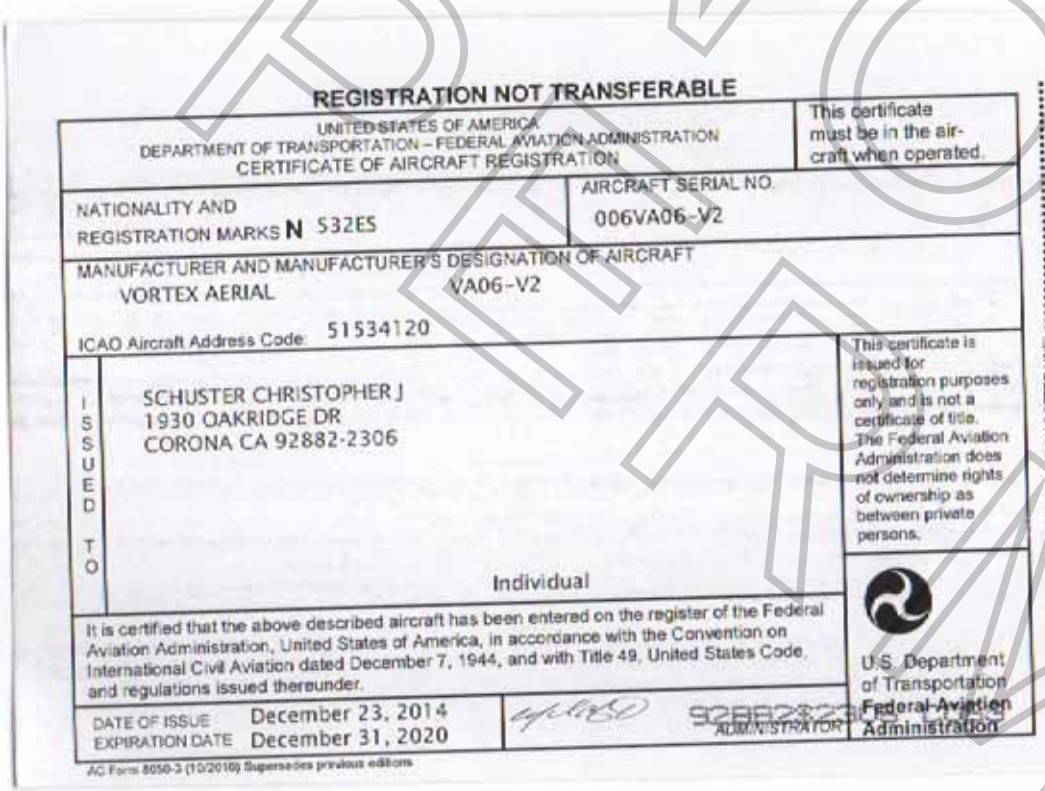

REGISTRATION NOT TRANSFERABLE

UNITED STATES OF AMERICA
DEPARTMENT OF TRANSPORTATION – FEDERAL AVIATION ADMINISTRATION
CERTIFICATE OF AIRCRAFT REGISTRATION

This certificate must be in the aircraft when operated.

NATIONALITY AND REGISTRATION MARKS **N** 532ES

AIRCRAFT SERIAL NO. 006VA06-V2

MANUFACTURER AND MANUFACTURER'S DESIGNATION OF AIRCRAFT
VORTEX AERIAL VA06-V2

ICAO Aircraft Address Code: 51534120

ISSUED TO

SCHUSTER CHRISTOPHER J
1930 OAKRIDGE DR
CORONA CA 92882-2306

Individual

This certificate is issued for registration purposes only and is not a certificate of title. The Federal Aviation Administration does not determine rights of ownership as between private persons.

It is certified that the above described aircraft has been entered on the register of the Federal Aviation Administration, United States of America, in accordance with the Convention on International Civil Aviation dated December 7, 1944, and with Title 49, United States Code, and regulations issued thereunder.

DATE OF ISSUE December 23, 2014
EXPIRATION DATE December 31, 2020

92BB2823 ADMINISTRATOR

U.S. Department of Transportation
Federal Aviation Administration

AC Form 8050-3 (10/2010) Supersedes previous editions

(CUT ON DOTTED LINE)

U.S. Department
of Transportation
Federal Aviation
Administration

U.S. POSTAGE PITNEY BOWES
ZIP 73169 $ 000.46⁰
02 1W
0001402926 NOV 08 2017

Civil Aviation Registry
P.O. Box 25504
Oklahoma City, OK 73125-0504

Official Business
Penalty for Private Use $300

AC Form 8050-3 (10/2010) Supersedes previous edition

532ES

TO: SCHUSTER CHRISTOPHER J
1930 OAKRIDGE DR
CORONA CA 92882-2306

PRINT

Permit #F00148352-B

Permit #F00148352-B

REGISTRATION NOT TRANSFERABLE

UNITED STATES OF AMERICA
DEPARTMENT OF TRANSPORTATION – FEDERAL AVIATION ADMINISTRATION
CERTIFICATE OF AIRCRAFT REGISTRATION

This certificate must be in the aircraft when operated.

NATIONALITY AND REGISTRATION MARKS: N 533FS

AIRCRAFT SERIAL NO.: 004VA04-V4

MANUFACTURER AND MANUFACTURER'S DESIGNATION OF AIRCRAFT: CHRISTOPHER JOSEPH SCHUSTER VA04-V1

ICAO Aircraft Address Code: 51536040

ISSUED TO:
SCHUSTER CHRISTOPHER J
1930 OAKRIDGE DR
CORONA CA 92882-2306

Individual

This certificate is issued for registration purposes only and is not a certificate of title. The Federal Aviation Administration does not determine rights of ownership as between private persons.

It is certified that the above described aircraft has been entered on the register of the Federal Aviation Administration, United States of America, in accordance with the Convention on International Civil Aviation dated December 7, 1944, and with Title 49, United States Code, and regulations issued thereunder.

DATE OF ISSUE: December 12, 2014
EXPIRATION DATE: December 31, 2020

ADMINISTRATOR

U.S. Department of Transportation
Federal Aviation Administration

AC Form 8050-3 (10/2010) Supersedes previous editions

92882$2306 C063

CUT ON DOTTED LINE

U.S. Department of Transportation
Federal Aviation Administration

Civil Aviation Registry
P.O. Box 25504
Oklahoma City, OK 73125-0504

Official Business
Penalty for Private Use $300

AC Form 8050-3 (10/2010) Supersedes previous edition

U.S. POSTAGE PITNEY BOWES
ZIP 73169 $ 000.46⁰
02 1W
0001402926 NOV 08 2017

533FS

TO: SCHUSTER CHRISTOPHER J
1930 OAKRIDGE DR
CORONA CA 92882-2306

FLIGHTWORTHY

U.S. DEPARTMENT OF TRANSPORTATION
FEDERAL AVIATION ADMINISTRATION

CERTIFICATE OF WAIVER OR AUTHORIZATION

ISSUED TO

Vortex Aerial LLC, Responsible Person: Christopher Schuster
Waiver Number: 107W-2016-01176

ADDRESS –

1930 Oakridge Drive
Corona, CA 92882

This certificate is issued for the operations specifically described hereinafter. No person shall conduct any operation pursuant to the authority of this certificate except in accordance with the standard and special provisions contained in this certificate, and such other requirements of the Federal Aviation Regulations not specifically waived by this certificate.

OPERATIONS AUTHORIZED

Night small unmanned aircraft system (sUAS) operations.

LIST OF WAIVED REGULATIONS BY SECTION AND TITLE

14 CFR § 107.29 Daylight operation

STANDARD PROVISIONS

1. A copy of the application made for this certificate shall be attached to and become a part hereof.
2. This certificate shall be presented for inspection upon the request of any authorized representative of the Administrator of the Federal Aviation Administration, or of any State or municipal official charged with the duty of enforcing local laws or regulations.
3. The holder of this certificate shall be responsible for the strict observance of the terms and provisions contained herein.
4. This certificate is nontransferable.

NOTE—This certificate constitutes a waiver of those Federal rules or regulations specifically referred to above. It does not constitute a waiver of any State law or local ordinance.

SPECIAL PROVISIONS

Special Provisions Nos. 1 to 11, inclusive, are set forth on the attached pages.

This Certificate of Waiver is effective from December 21, 2016 to December 31, 2020 and is subject to cancellation at any time upon notice by the Administrator or an authorized representative.

BY DIRECTION OF THE ADMINISTRATOR

General Aviation and Commercial Division, AFS-800

FAA Form 7711-1 (7-74) CC:

NOT A PERMIT

SPECIAL PROVISIONS ISSUED TO
Vortex Aerial LLC / Christopher Schuster

General.

The FAA's Flight Standards Service has reviewed your application to ensure compliance with the requirements of 14 CFR § 107.200. The Administrator finds that the proposed sUAS operation can be conducted safely under the provisions of this Certificate of Waiver (Waiver) as listed below, because you have established adequate mitigations for risks involved with operating your sUAS in the manner you described. Adherence to the provisions of this Waiver establishes the required level of safety within the national airspace system.

This Waiver may be canceled at any time by the Administrator, the person authorized to grant the Waiver, or the representative designated to monitor a specific operation. As a general rule, this Waiver may be canceled when it is no longer required, there is an abuse of its provisions, or when unforeseen safety factors develop. Failure to comply with any provision listed below is a violation of the terms of this Waiver and may serve as justification for cancellation.

List of Regulations Waived by Section and Title. The following regulations are waived:

> 14 CFR § 107.29, Daylight operation, is waived to allow sUAS operations during night.

Common Provisions. The Responsible Person is directly responsible for safety of operations conducted under this Waiver and will ensure the remote Pilot in Command (PIC), manipulator of the controls, and Visual Observer (VO) complies with all provisions of this Waiver.

1. This Waiver must not be combined with any other waiver(s), authorizations(s), or exemption(s) without specific authorization from the FAA;

2. The FAA has the authority to cancel or delay any or all flight operations if the safety of persons or property on the ground or in the air, are in jeopardy or there is a violation of the terms of this Waiver;

3. Operations under this Waiver are to be conducted in Class G airspace only unless specific airspace authorization or Waiver is received from the FAA in accordance with § 107.41;

4. A copy of this Waiver must be available during sUAS operations that are the subject of this Waiver;

5. The Responsible Person listed on this Waiver must maintain a current list of pilots by name and remote pilot certificate number used in the Waiver holder's operations. This list must be presented for inspection upon request from the Administrator or an authorized representative;

6. The Responsible Person listed on this Waiver must maintain a current list of small unmanned aircraft (sUA) by registration number(s) used in the Waiver holder's operations. This list must be presented for inspection upon request from the Administrator or an authorized representative;

NOT A PERMIT

Night sUAS Operations Special Provisions. sUAS operations may be conducted at night, as defined in 14 CFR § 1.1, provided:

7. All operations under this Waiver must use one or more VO;

8. Prior to conducting operations that are the subject of this Waiver, the Responsible Person listed on the Waiver must ensure the remote PIC and VO are trained, as described in the Waiver application, to recognize and overcome visual illusions caused by darkness, and understand physiological conditions which may degrade night vision. This training must be documented and must be presented for inspection upon request from the Administrator or an authorized representative;

9. The remote PIC and VO must ensure the area of operation is sufficiently illuminated to allow both the remote PIC and VO to identify people or obstacles on the ground, or the remote PIC and VO must conduct a daytime site assessment prior to conducting operations that are the subject of this Waiver, noting any hazards or obstructions;

10. The sUA must be equipped with lighted anti-collision lighting visible from a distance of no less than 3 statute miles. The remote PIC may reduce the intensity of the anti-collision lighting if he or she determines that, because of operating conditions, it would be in the interest of safety to do so; and

11. In addition to the requirements of § 107.51(b), the sUA must not fly higher than 200 feet above any structure's immediate uppermost limit.

NOT A PERMIT

www.vortexaerial.com *(714) 916-3614* *info@vortexaerial.com*

Activity Plan Part 107
Closed Set sUAS Filming

Vortex Aerial | 1930 Oakridge Dr | Corona CA 92882

Contact: Melissa Di Meglio, Operations Producer 714.916.3614 melissa@vortexaerial.com

Production Company:
Horizon Scripted Television
400 Warner Blvd
Burbank, CA 91522

1) Activity: sUAS filming activities for a television episodic - Season 2 of "You"

2) **Flight activity locations (see attached maps of drone ops areas):**
Center St betw Ramirez St and Commercial St, LA 90012
Myers St betw 1st St and 101 Fwy, LA 90014

3) Flight operations: Under 14 CFR Part 107 in Class G airspace

4) Flight activity altitude(s): Below 400 feet AGL

5) Flight date(s): 2/28/19

6) Flight time(s): 1200-0000 (with Night Waiver)

7) Aircraft Registration number(s): N533FS / N532ES

8) Name of PIC (Pilot in Command): Christopher Schuster

9) Pilot cert number: 3910898

10) PIC Name and phone number: Vortex Aerial 714 916 3614.

11) On scene operations phone number: 951.892.4992

12) Visual Observer: David Giannamore

13) Safety protocol: Safety briefing prior to drone operations for all cast and crew. Safety perimeter established for all persons not necessary to the operations of the UAS for takeoff and landing. ITC and Pedestrian traffic control will be enforced for non-participants. No operations directly over people. No operations over freeway.

NOT A PERMIT

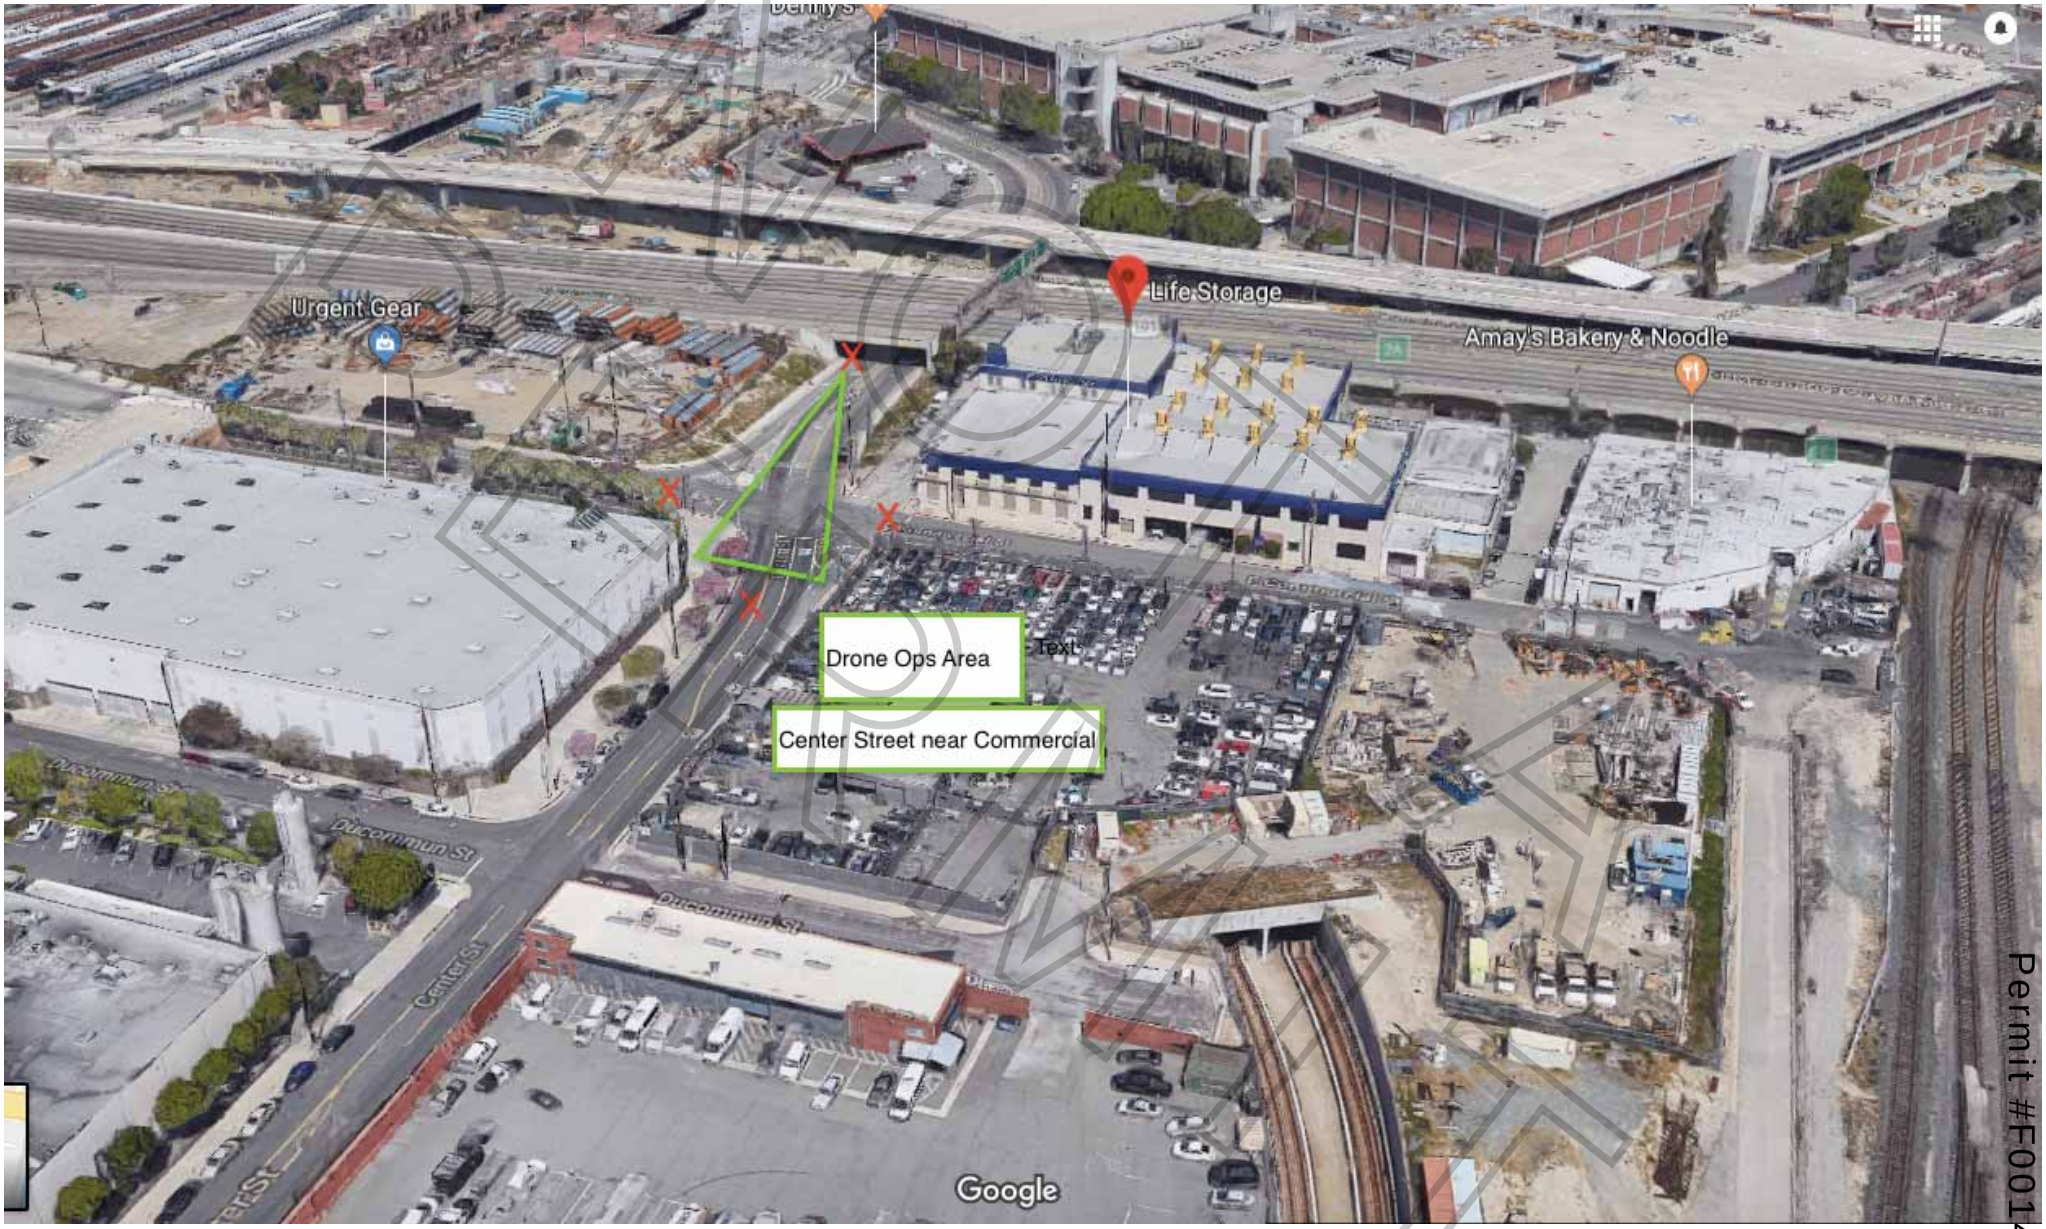

Permit #F0014835 2-B

Permit #F00148352-B

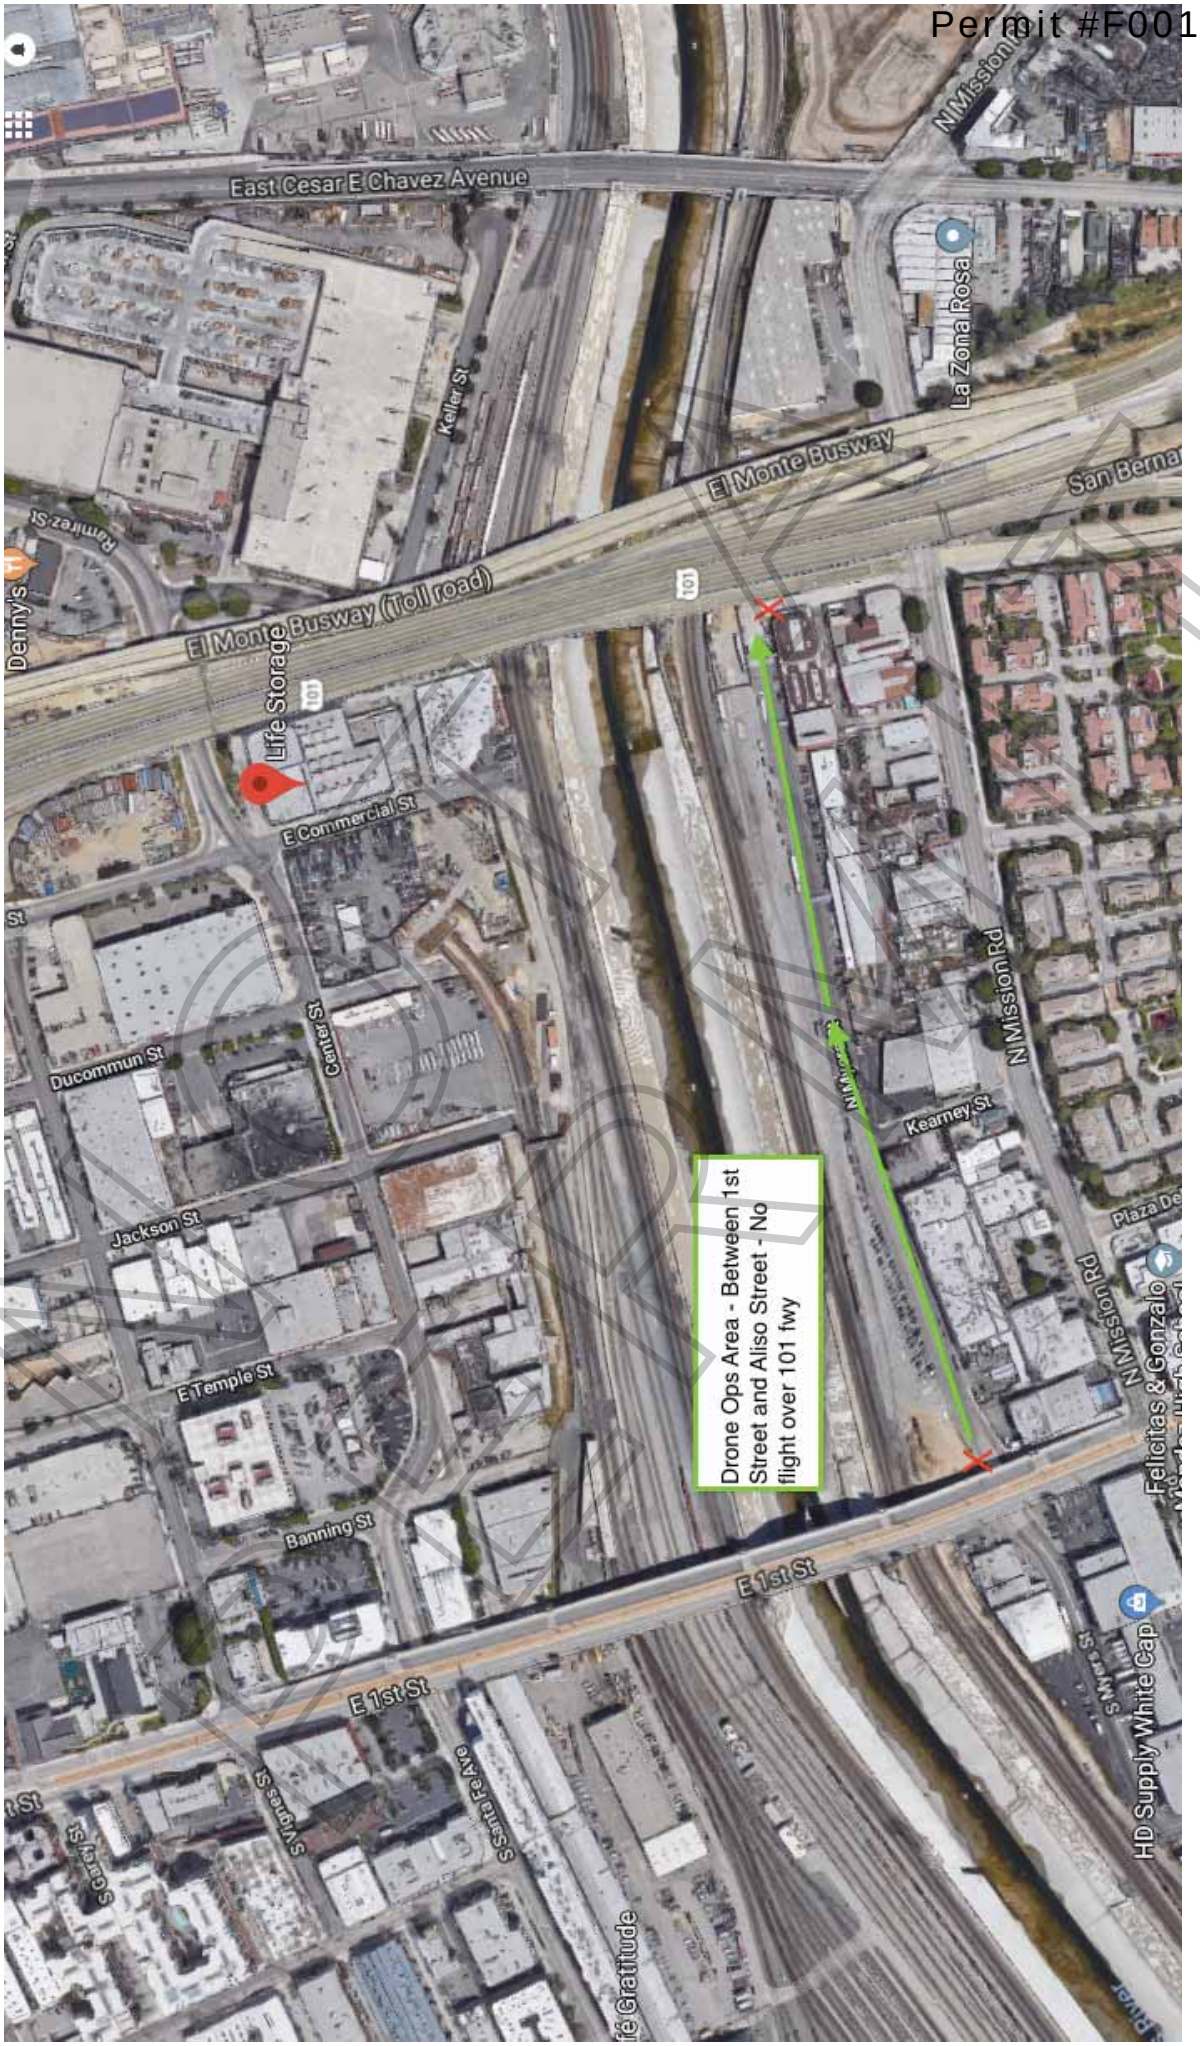

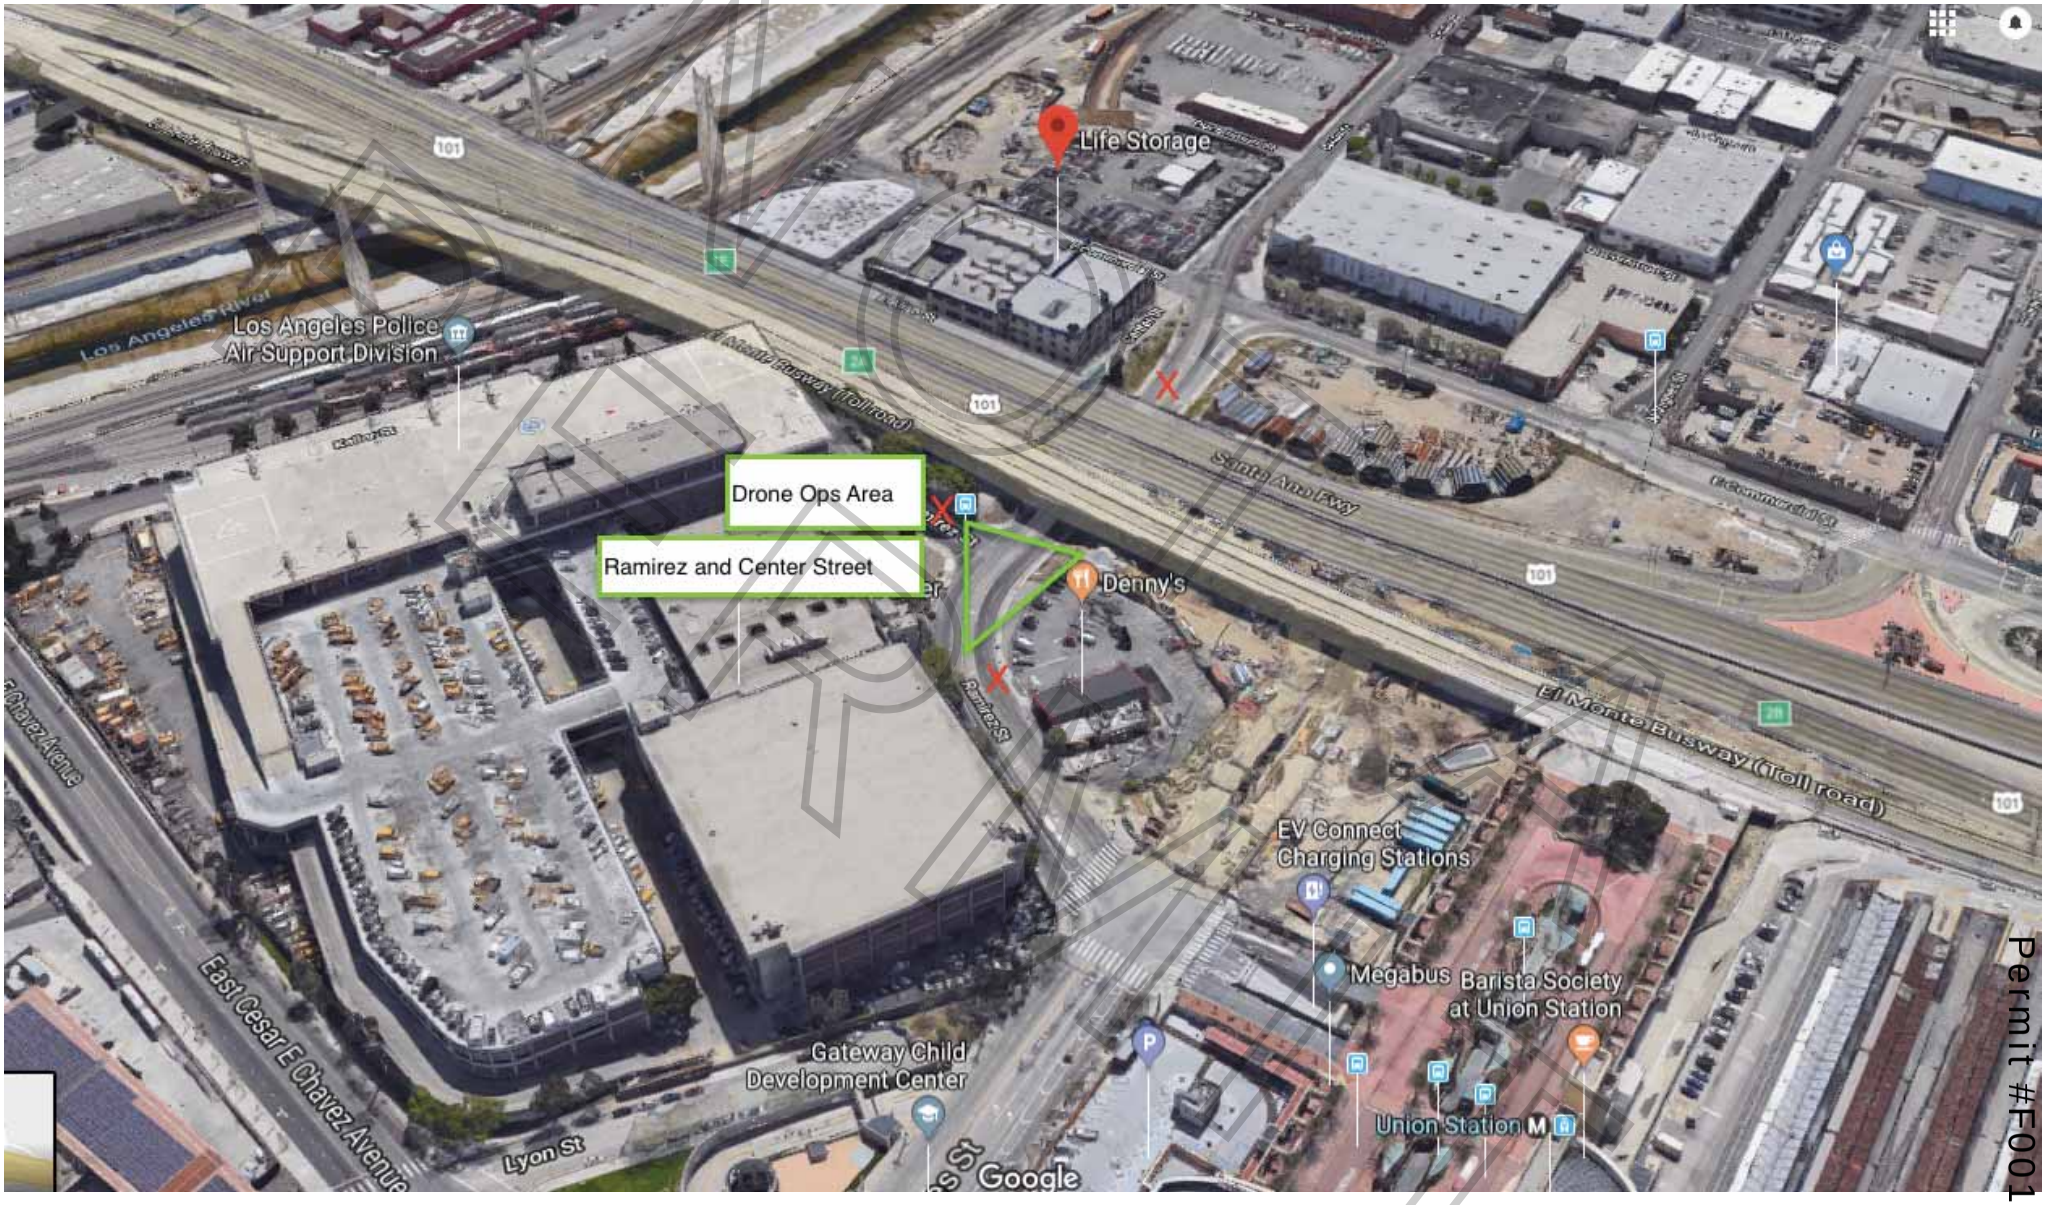

Permit #F00148352-B

Permit #F001483527B

R3-1 R3-2 R11-4 R11-2 SC3 M4-10(L) M4-10(R) W20-2 W20-3

Ⓢ TRAFFIC SIGNAL

● TRAFFIC CONE

TYPE I W/ SIGN

HIGH LEVEL WARNING DEVICE

ALL TRAFFIC CONTROL WILL BE INSTALLED TO MEET OR EXCEED THE LATEST CA-MUTCD MINIMUM REQUIREMENTS

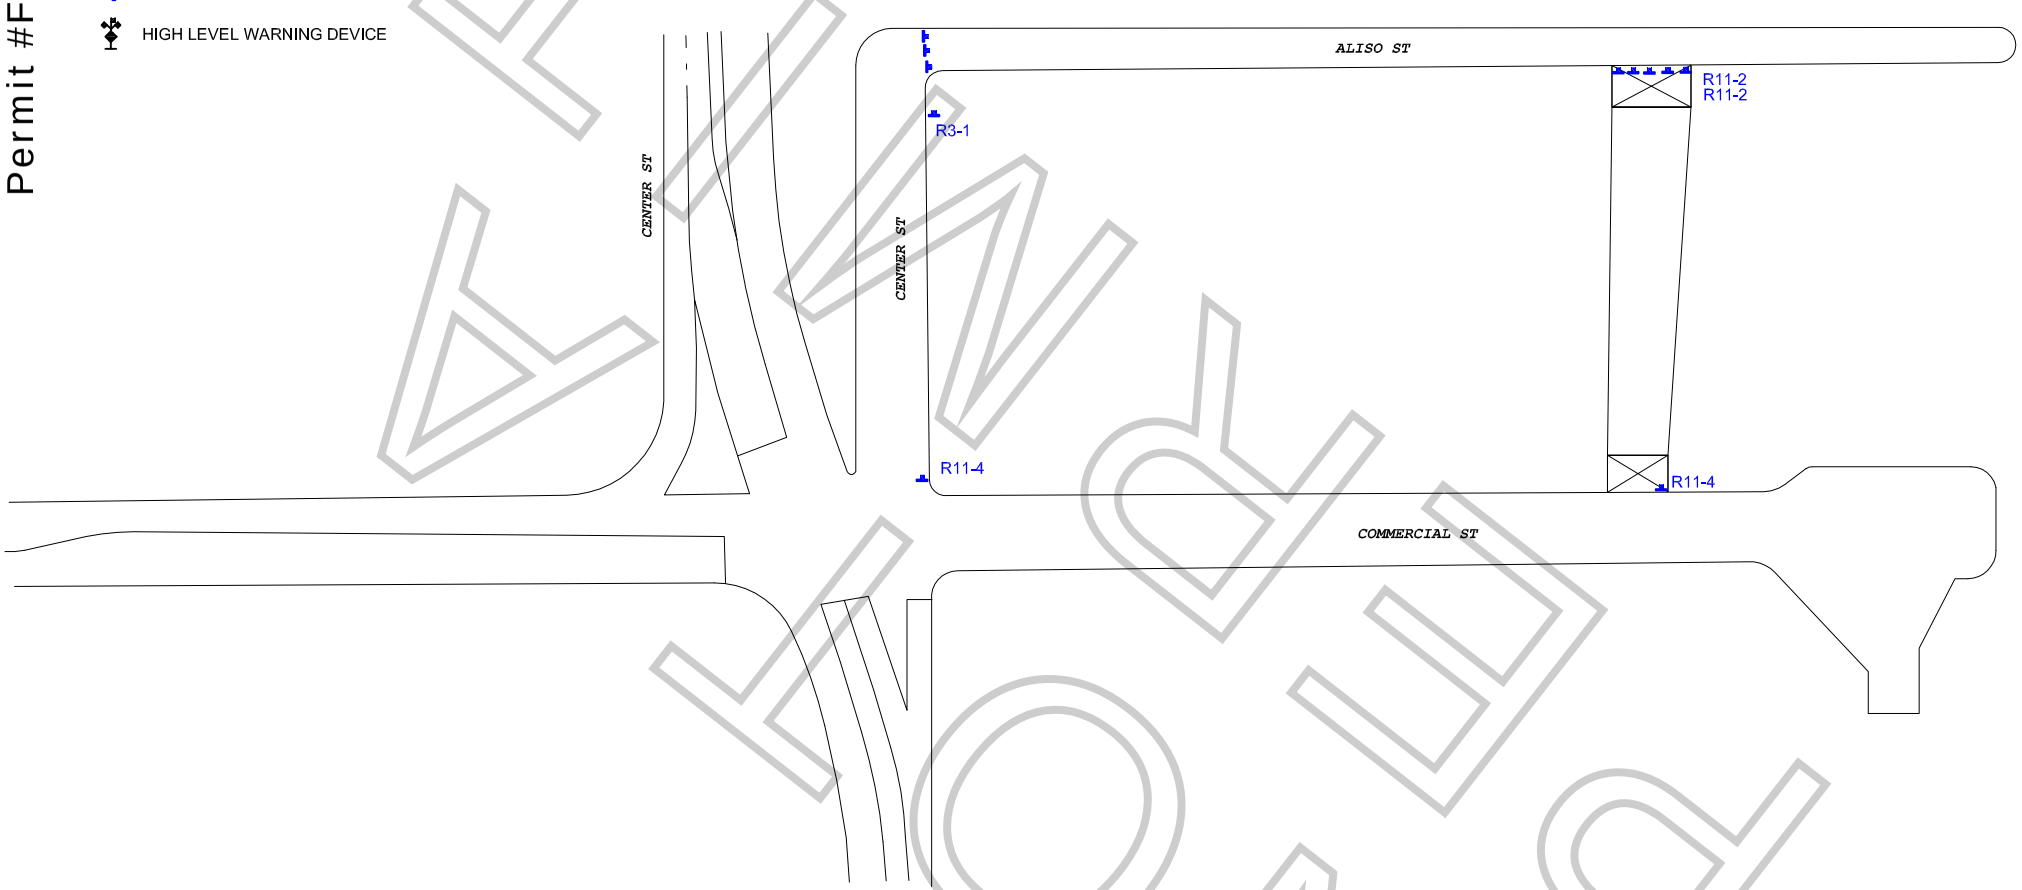

ATWORK

WORK ZONE TRAFFIC CONTROL PLAN
GENERAL NOTES

1. DATE/TIME: 2-28-19 FROM 17:00 HOURS TO 02:00 HOURS.

2. ALL SIGNING, STRIPING, AND TRAFFIC CONTROL DEVICES SHALL CONFORM TO THE (CURRENT) STATE OF CALIFORNIA DEPARTMENT OF TRANSPORTATION (CALTRANS) STANDARD PLANS AND STANDARD SPECIFICATIONS, CALIFORNIA MUTCD, AND ANY ADDENDUMS THERETO, AND AS SHOWN ON THESE PLANS, SYMBOLS AND ABBREVIATIONS USED ARE SHOWN ON CALTRANS STANDARD PLANS.
3. THERE WILL BE NO INTERFERENCE WITH TRAFFIC SIGNALS OR CROSSWALKS.
4. CONES WILL BE 28" MINIMUM HEIGHT AND HAVE REFLECTORIZED SLEEVES FOR NIGHT WORK.
5. POLICE WILL DIRECT TRAFFIC IF NECESSARY.

TCP FOR:	HORIZON SCRIPTED "YOU"
LOCATION:	FULL CLOSURE - ALISO ST CENTER ST GOING EAST TO END LOS ANGELES, CALIFORNIA
CONTACT:	MIKE WEBSTER OFFICE# 323-579-1173 RICHARD DIPATRI PH# 323-854-6934
	JCL TRAFFIC SERVICES (213) 622-9775 C31-CA Lic # 805357
DATE / REVISIONS	DRAFTER: MARIO MENJIVAR SCALE: N.T.S. FILM LA: TK

F-315-U

LOS ANGELES FIRE DEPARTMENT

Permit #F00148352-B

Permit No: 28104

Date Issue 2/26/2019

SPECIAL PERMIT TO USE SPECIAL EFFECTS

State Lic No 1120.06

Name:	BELLISSIMO, THOMAS L.	Address:	15770 SANDY YORK LN			Phone:	(213) 200-9941
Company:	BELLISSIMO=BELARDINELLI EFFECT	City:	CANYON COUNTRY			Mobile:	
Email:	effectstom@yahoo.com	State:	CA	Zip:	91387	Fax:	(661) 252-0111

2nd Operator: 1619.08 BLANCHARD, JOEL

Production Title: YOU Production Company: HORIZON SCRIPTED TV INC

Location: 3040 TREADWELL

PERMISSION IS HEREBY GRANTED TO SIMULATE:

ACTOR COOKING ON A STOVE

USING THE FOLLOWING SPECIAL EFFECTS MATERIAL:

1-5GAL LPG TANK

UNDER THE FOLLOWING CONDITIONS:

UNDER THE DIRECT SUPERVISION OF BELLISSIMO, THOMAS L., 1120.06 AND SPOT CHECK FOR EFFECTS ONLY

ADDITIONAL TERMS AND CONDITIONS

992.6 HSC RESPONSIBILITY. The Company representative shall provide to the authority having jurisdiction the name and license number of the special effects operator who shall have the authority, responsibility and be in charge of handling all Special Effects Material. The company representative shall also allocate sufficient time to the Special Effects Pyrotechnic Operator to prepare for the transportation, parking, storing, securing daily, discharging, disposing of, or otherwise handling of fireworks, pyrotechnic devices, or materials in a sane manner. Upon completion of firing, no unauthorized person shall be permitted access to the firing area until the licensed pyrotechnic operator has determined the area to be safe and secure.

NOTICE: The permittee and production company shall be advised that this permit in no way removes or modifies their responsibility to comply with any other applicable laws or ordinances, including those relating to excessive noise.

57.105.8 THE CHIEF SHALL HAVE THE POWER TO REVOKE OR SUSPEND ANY SPECIAL PERMIT UPON VIOLATION OF THE TERMS AND CONDITIONS IN ACCORDANCE WITH PROVISIONS OF SECTION 57.105.5 OF THE LOS ANGELES MUNICIPAL CODE.

SUBJECT TO FIELD INSPECTION NO DEVIATION WITHOUT WRITTEN PERMISSION

TEMPORARY FROM

2/26/2019 TO **5/26/2019**

Fire Chief
By: OWENS
Phone: 213 978-3670

lafd:rev 2/2017

NOT A PERMIT